SHROPSHIRE COUNCIL
SECTION 119 HIGHWAYS ACT 1980
Public Path Diversion Order 2017

Bridleway 9 (part), Town of Market Drayton
Bridleway 9B, Parish of Moreton Say
OS Sheet No: 63

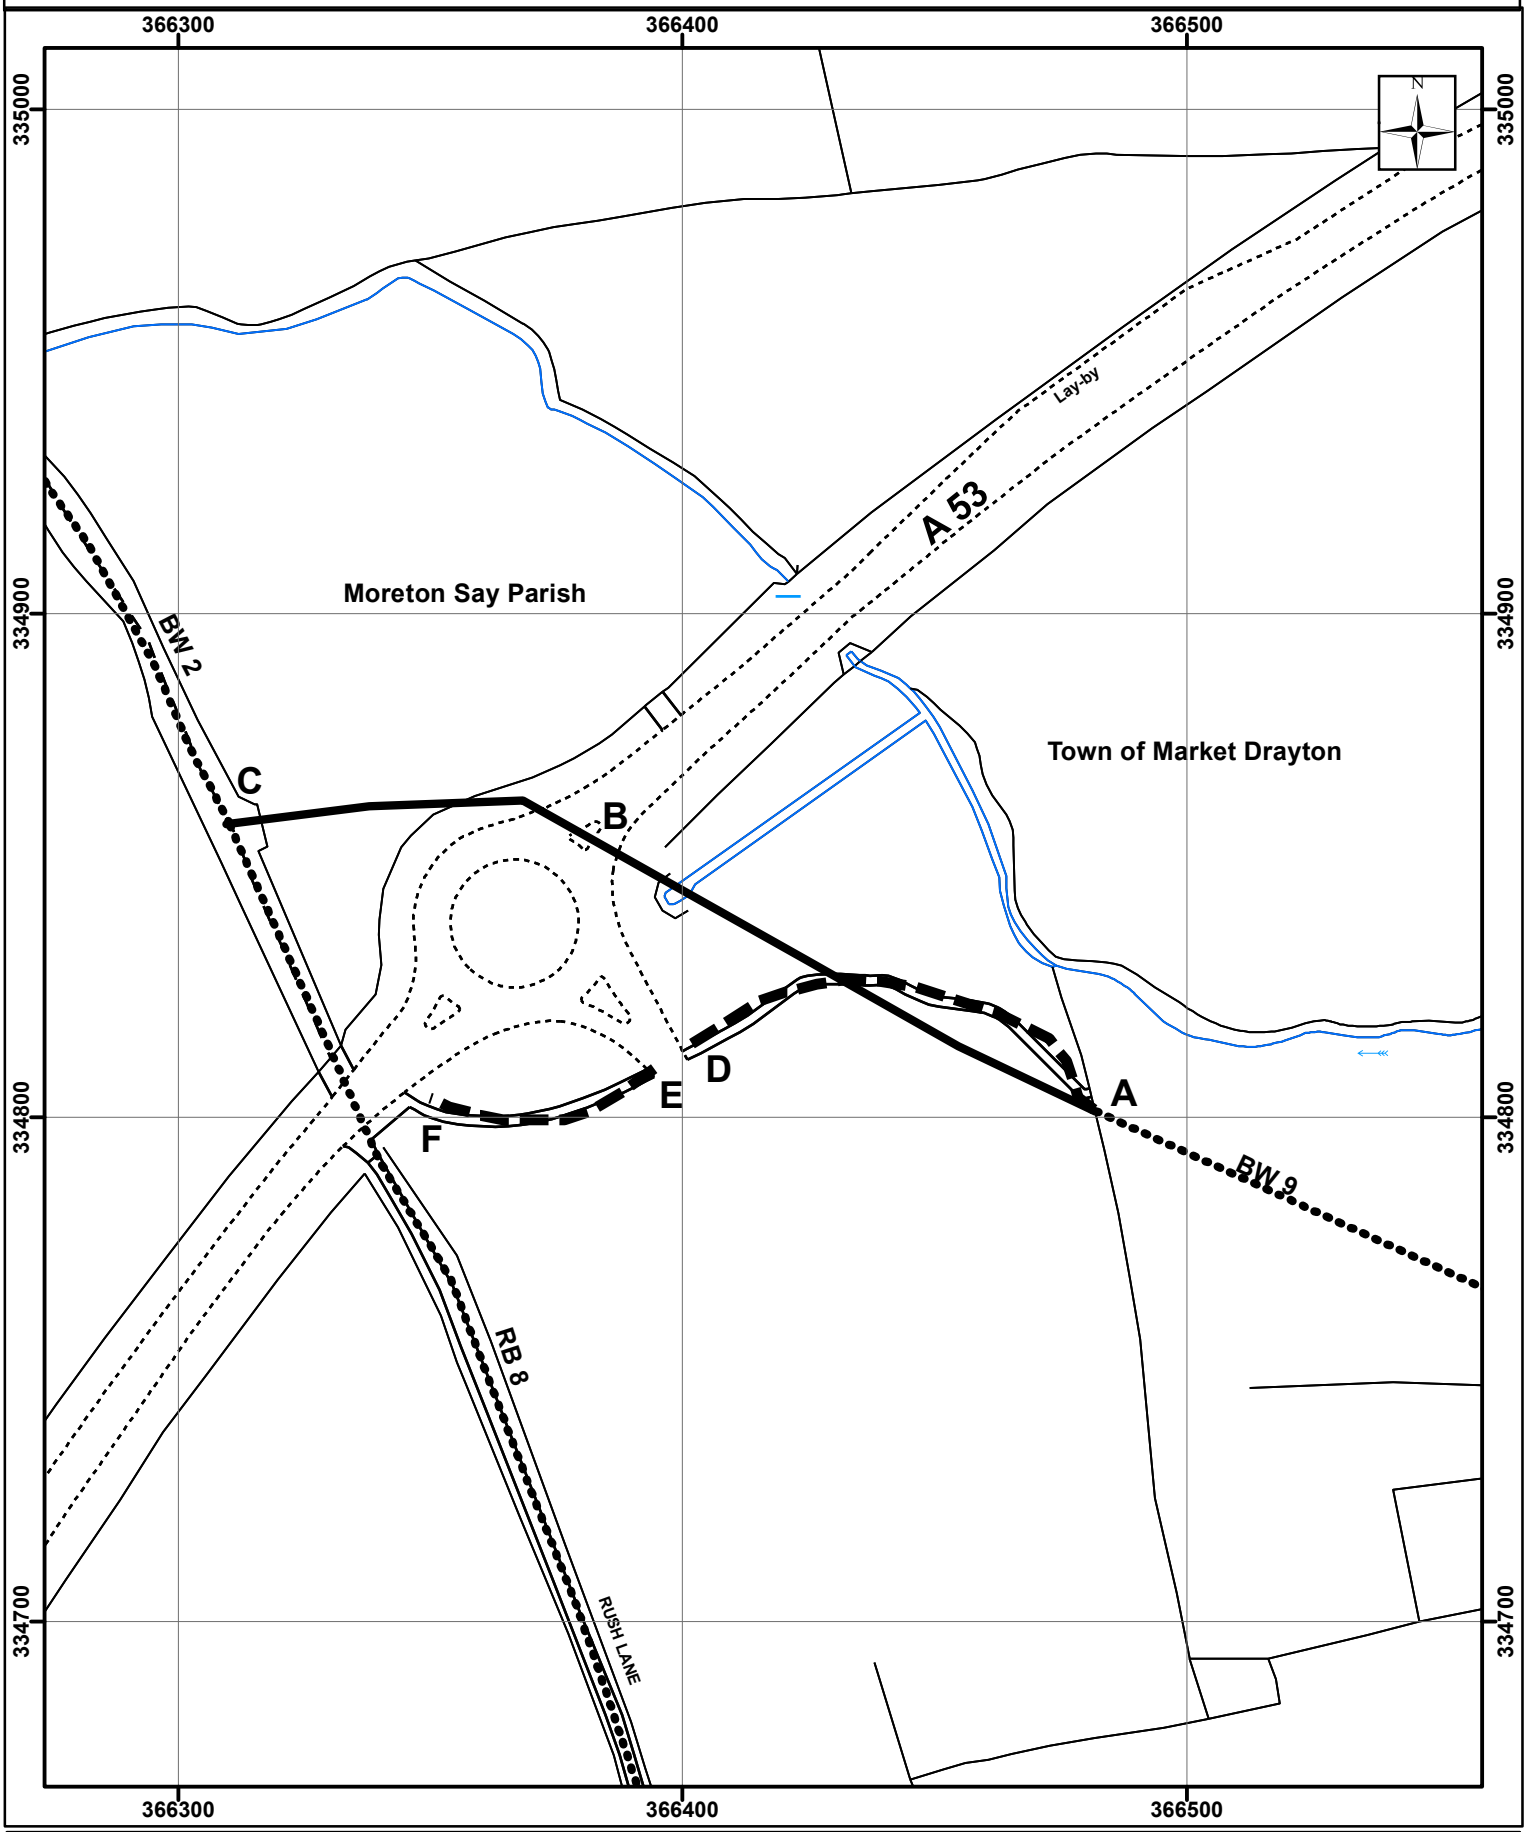

Shropshire Council
The Shirehall, Abbey Foregate
Shrewsbury, Shropshire, SY2 6ND

Key

Scale: 1:1,500

Bridleway to be created
Route to be extinguished
Existing to remain

© Crown copyright (2017)
Ordnance Survey 100049049
You are not permitted to copy, sub-licence, distribute or sell any of this data to third parties in any form.