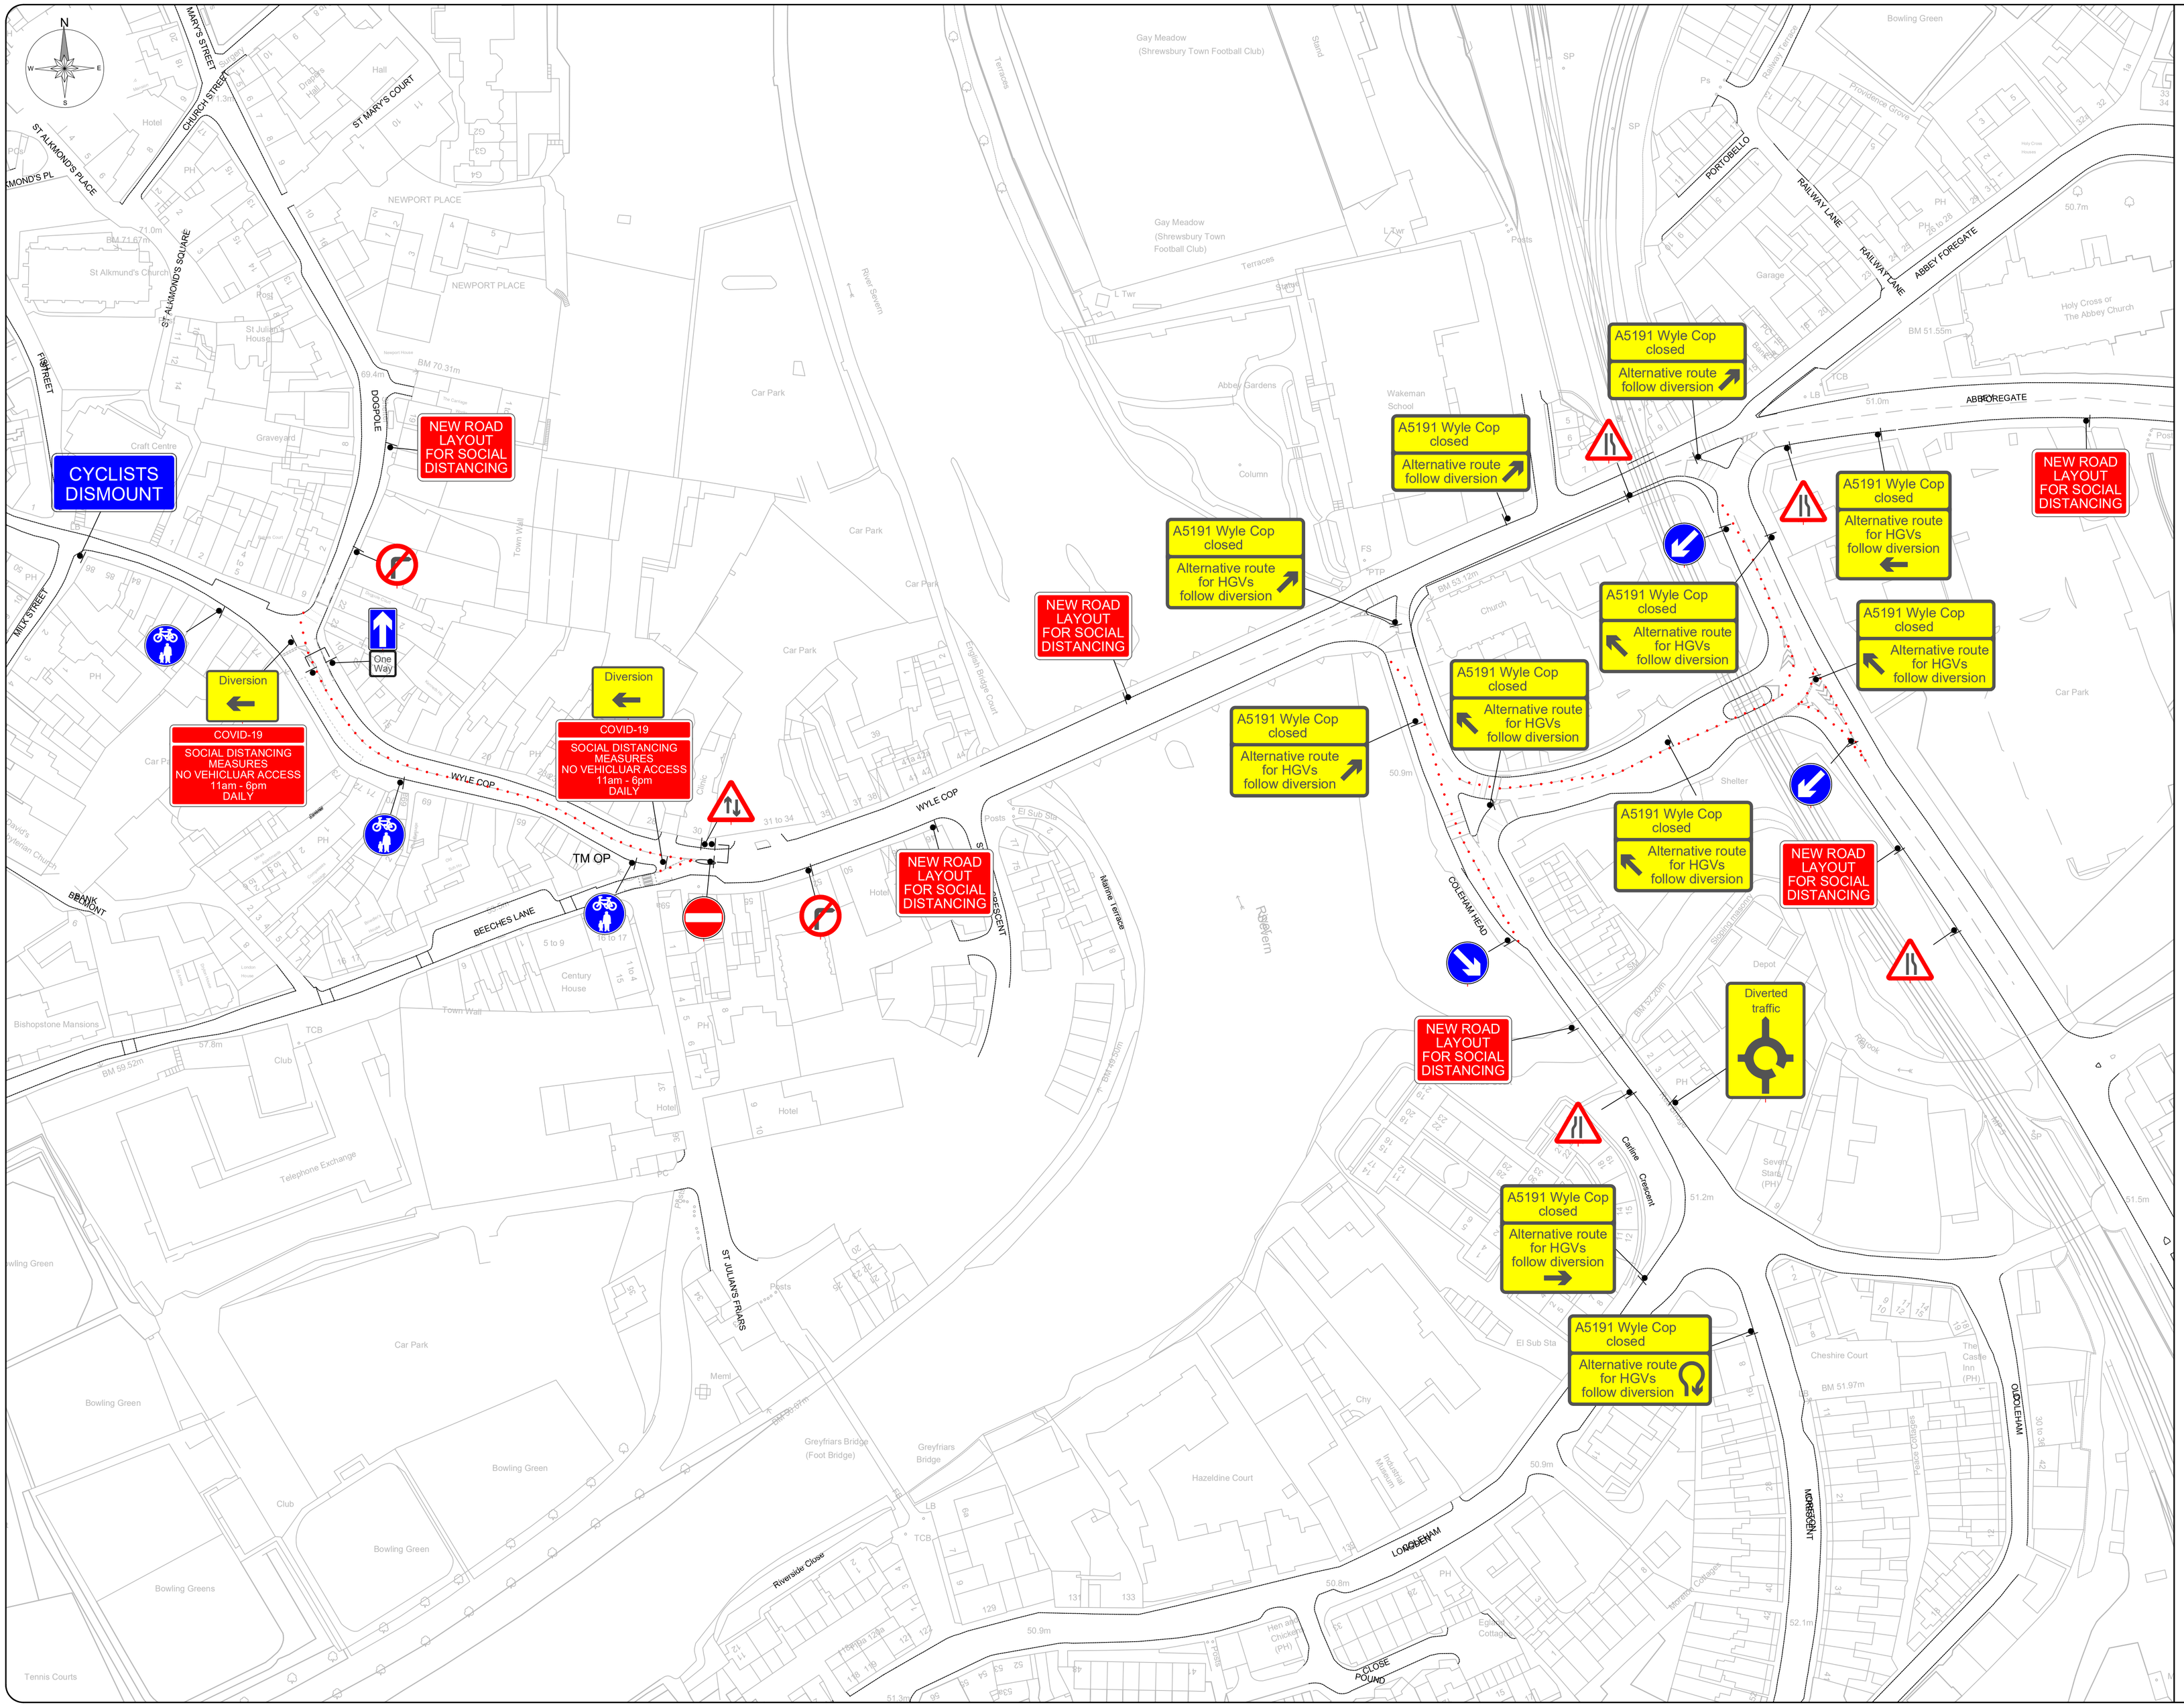

Key:			
	Line of Works		Temporary Traffic Signal
	Works Area		Stop & Go Board
	Road Closure		Permanent Traffic Signal
	Diversion Route		Temporary Ped Signal
	Cone		Existing Bus Stop
	Pedestrian Barrier		3.5T Van
	Temporary Sign		

Notes:	
Min width of sideways safety zone (S)	
Min length of longways clearance (L)	

COVID-19
MAINTAIN SOCIAL DISTANCE

Recomended to be manfucatured on Corex plate & installed on lamp columns thoughout the site for social distancing. Quantity to be confirmed by PM or Council

Rev	Date	Comments	By	Chk
F	12/06/2020	-	BN	SA
E	11/06/2020	Milk street reverted back to one way away	BN	SA
D	11/06/2020	AWS CHANGED	BN	SA
C	11/06/2020	AWS added	BN	SA
B	07/06/2020	Cycle signage added	BN	SA
A	05/06/2020	MAW & NRLA SIGNS REMOVED	BN	SA

wsp

Working in Partnership with

traffix

total traffic & event management solutions

Old Arden Brickworks | Bickenhill | Solihull |West Midlands | B92 0DY
t +44 (0)800 819 9001 | f +44 (0)1675 442507
info@traffix.com | www.traffix.com

Project title:
Traffic Management
Appendix 1

Drawing title:
Proposed Social Distance Plan
Wyle Cop
Shrewsbury
SY1 1UT

Date:	Scale:	Paper:
04/06/2020	NTS	A1
Drawn: BNH	Checked: MO	Approved: SA
Project Number: TFX SA6546	Drawing Number: 001	Revision: F

This drawing is copyright & the property of Traffix & must not be copied in whole or in part without their written permission. Copyright is reserved. © This drawing must not be scaled.
The Contractor is to report all discrepancies & errors to the Contract Manager prior to works commencing.