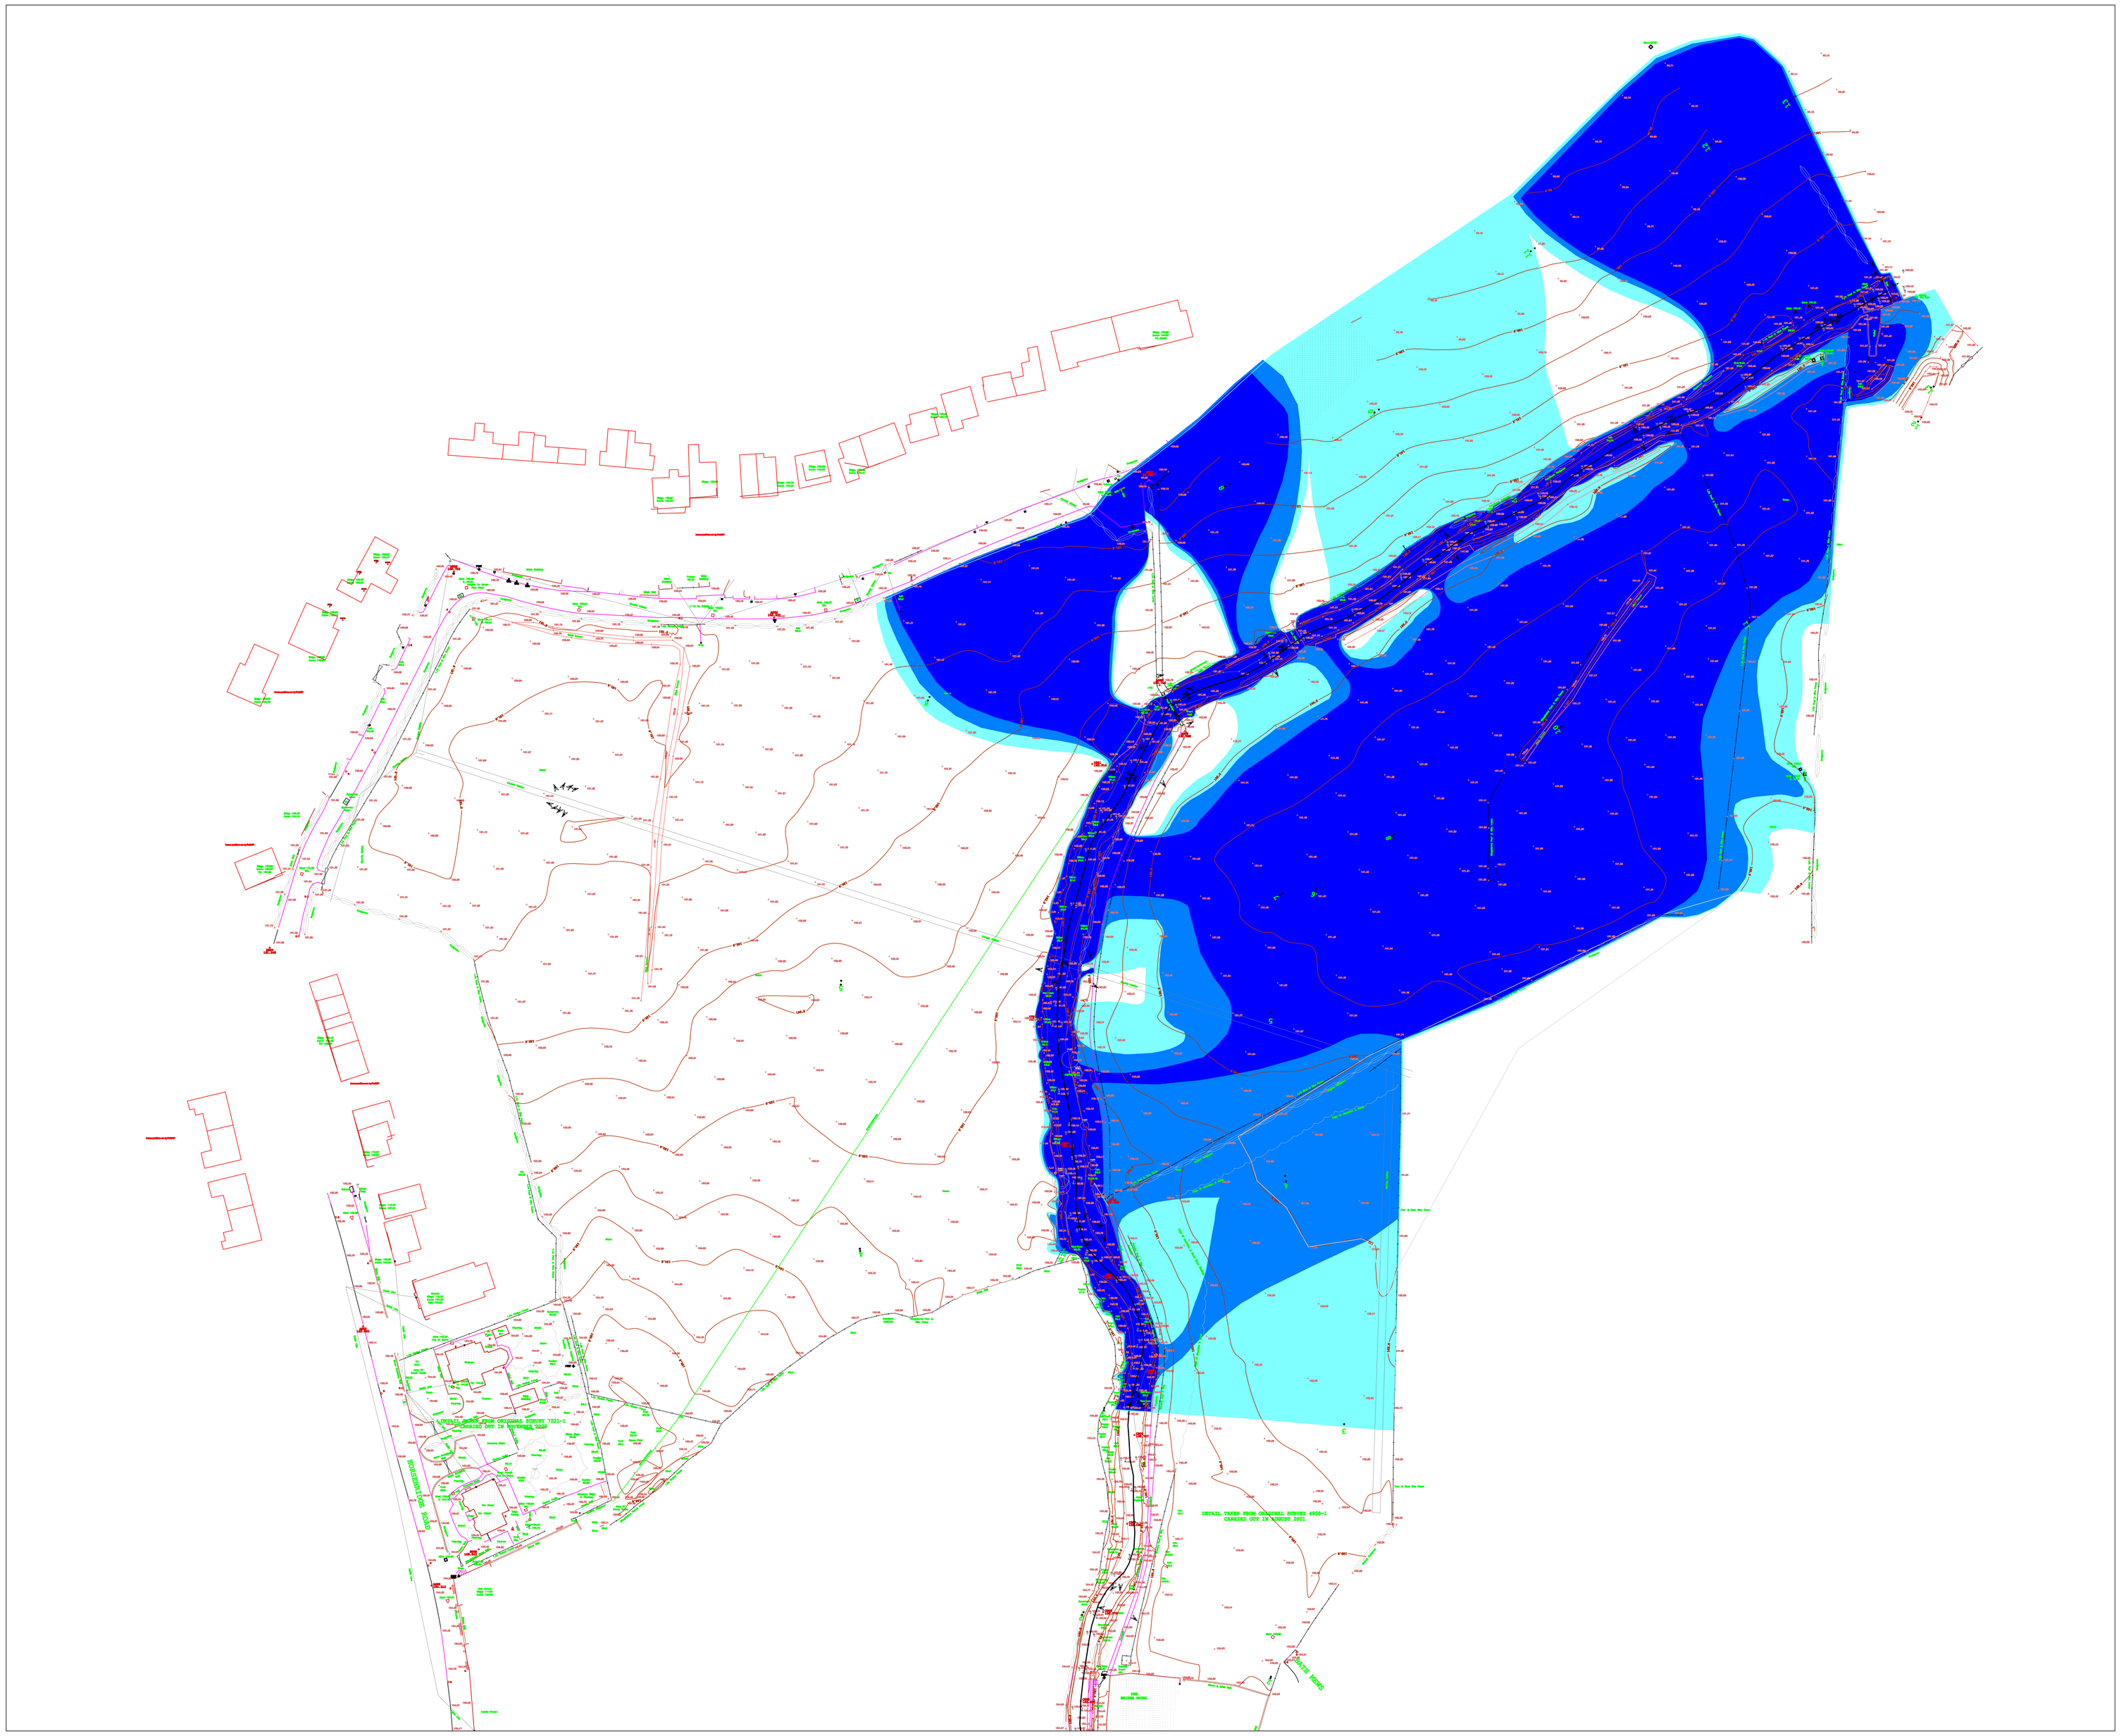

General Notes

1. All dimensions shown are in millimetres unless otherwise stated and levels in metres to Ordnance Datum.

2. Do not scale from this drawing. All dimensions must be checked/verified on site - if in doubt ask.

3. This drawing is to be read in conjunction with all relevant Architect, Engineers and, Specialist drawings and Specifications.

4. Any discrepancies noted on site are to be reported to the Engineer immediately.

Flood Zone 2 (100 year)

100 year + Climate Change

Flood Zone 3 (1000 year)

Rev.	Modifications	Date	Drawn	Designed	Checked	Approved

JBA consulting

Magna House
South Street
Atherstone
Warwickshire
CV9 1DF
United Kingdom

www.jbaconsulting.co.uk

t +44 (0)1827 722710
f +44 (0)1827 722719
e info@jbaconsulting.co.uk

Other offices at Skipton, Tadcaster, Newcastle upon Tyne, Edinburgh, Warrington, Northallerton, Doncaster, Wallingford, Saltaire, Northampton, Haywards Heath

for

Stewart & Harris Ltd.

The Grove, Minsterley
Flood Risk Assessment
Current Flood Outlines

This document is the property of Jeremy Benn Associates Ltd. It shall not be reproduced in whole or in part, nor disclosed to a third party, without the permission of Jeremy Benn Associates Ltd.

Scale:	Drawn: D. Taylor 04/12/09
1:500@A0	Designed: D. Taylor 04/12/09
	Checked:
	Approved:

Digital File Name: 2009s0498-4 Minsterley Flood Extents.dwg

Drawing Number:	Rev.:	Sheet No.:	Status:
2009s0498-004		1 of 1	DRAFT